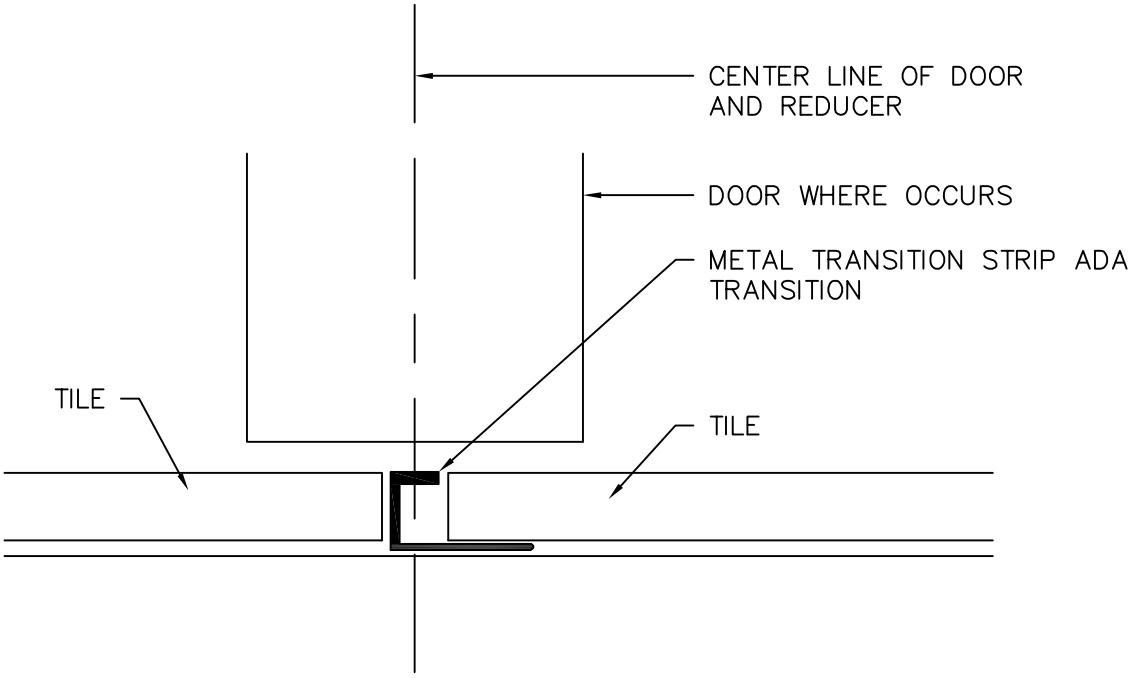

SRP®	TILE TO TILE FLOOR TRANSITION	
REV. NO. 001		DWG. NO. AFL-07
REV. DATE : 01-22-2021		
DRAWN BY : NBS		SCALE : 1" = 1'-0"