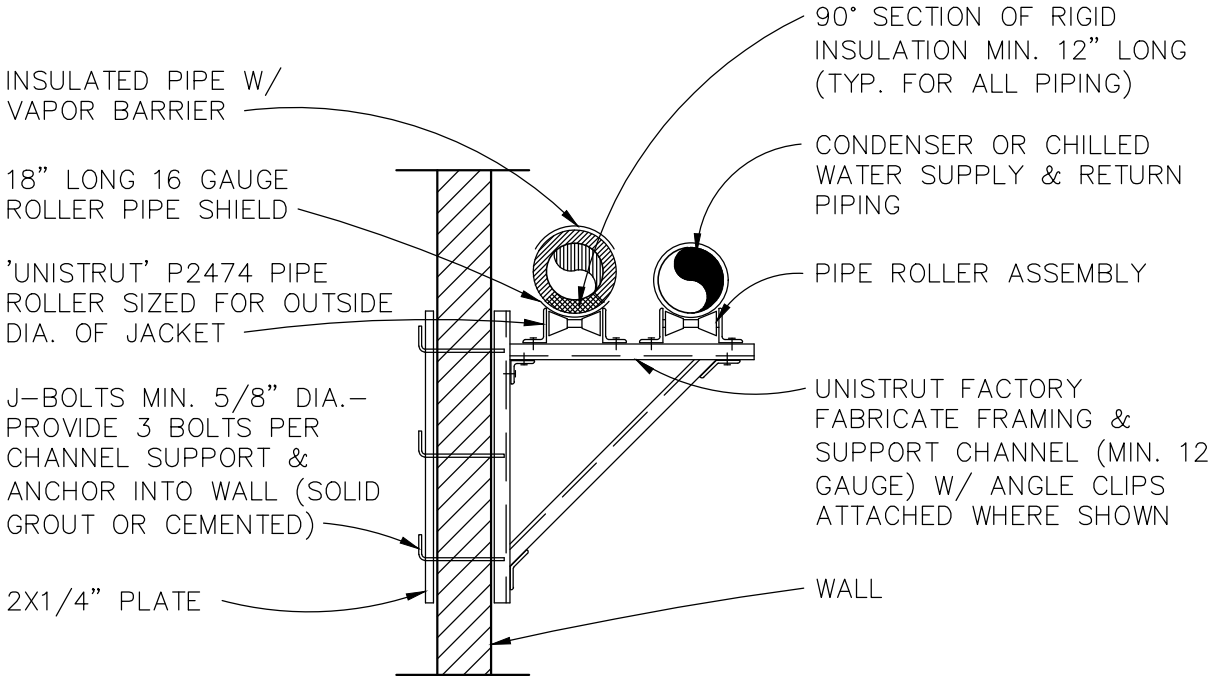


WALL PIPING SUPPORT DETAIL

| | |
|---|---|
| REV. NO. 001 | DWG. NO. MP-121 |
| REV. DATE : 10-13-20 | |
| DRAWN BY : NBS | SCALE : NTS |